ELEVATION

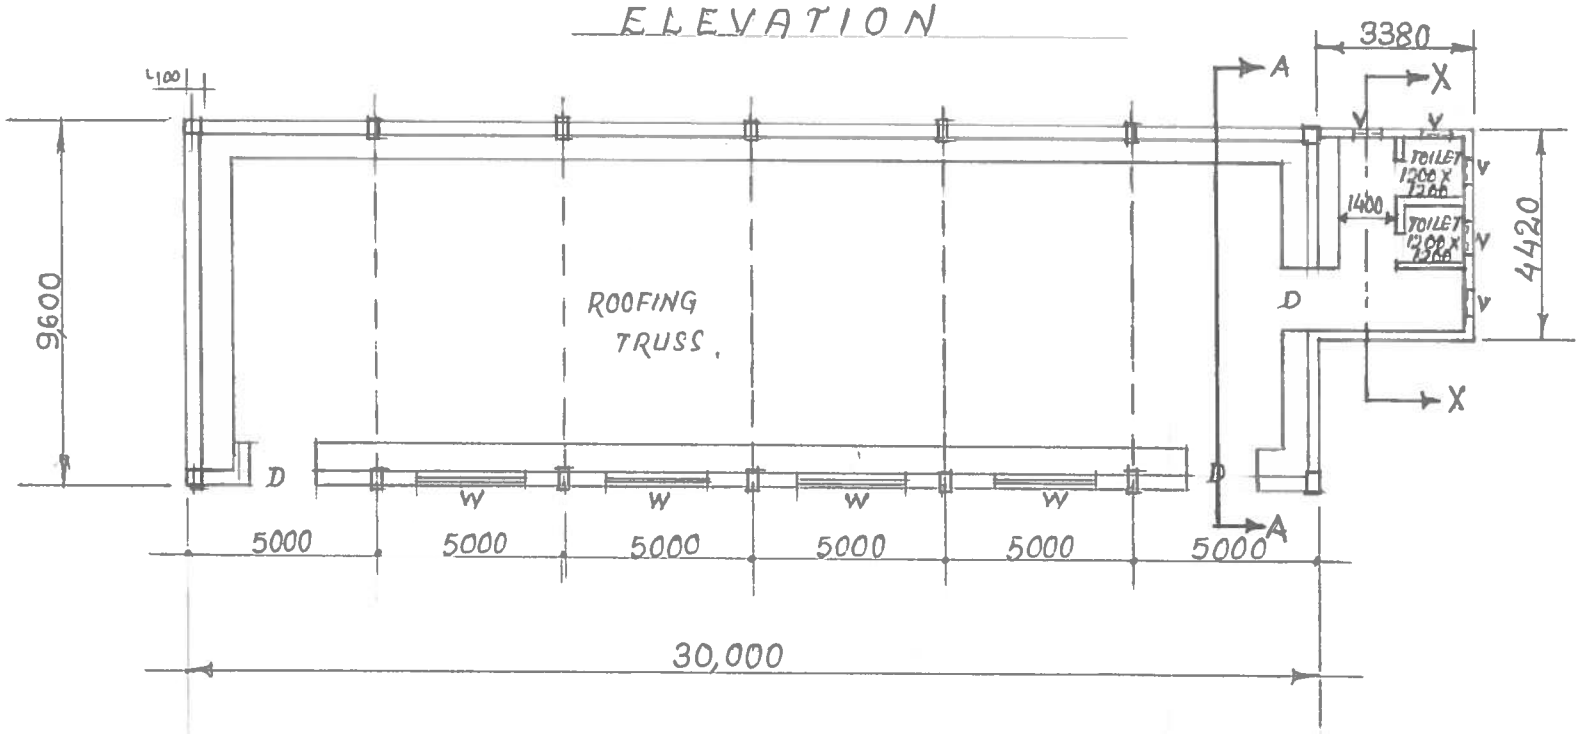

PLAN OF SHED

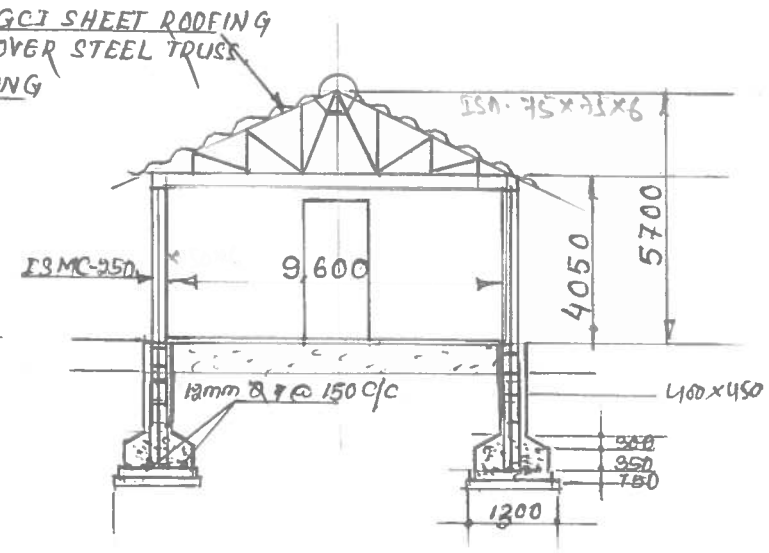

SECTION - A A

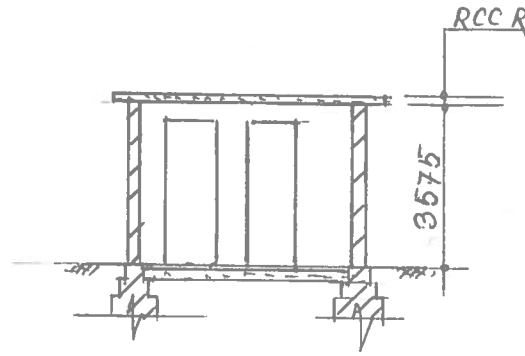

SECTION - X - X

NOTES

ALL DIMENSIONS ARE IN M.M.
UNLESS NOTED OTHER-WISE.

OPGC

LABOUR REST SHED
AT CHP. OPGC-II

DRAWN BY	CHECKED BY	APPROVED BY
(B. K. KALETH)	(S. SAHU)	(N. B. DAS)
SCALE: 1:2	24th APRIL-2018	DRG. NO. D-207.