COPY RIGHT AND CONFIDENTIAL
The information on this document is the property of BHARAT HEAVY ELECTRICALS LIMITED it must not be used directly or indirectly in any way detrimental to the interest of the company.

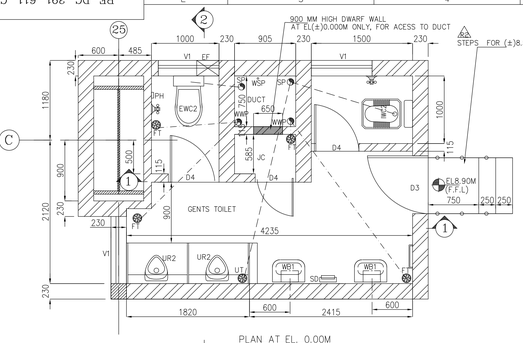

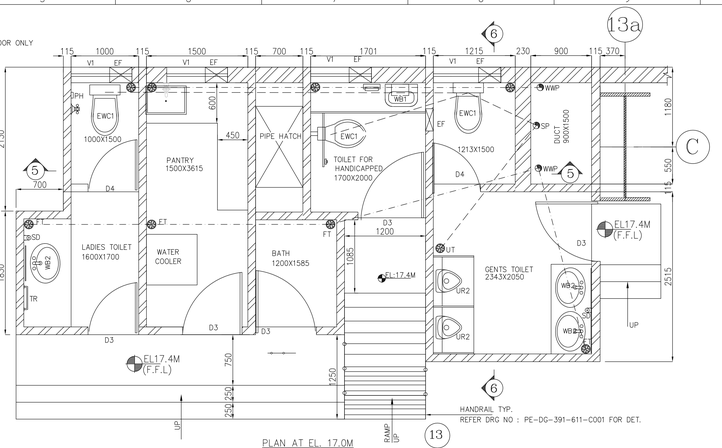

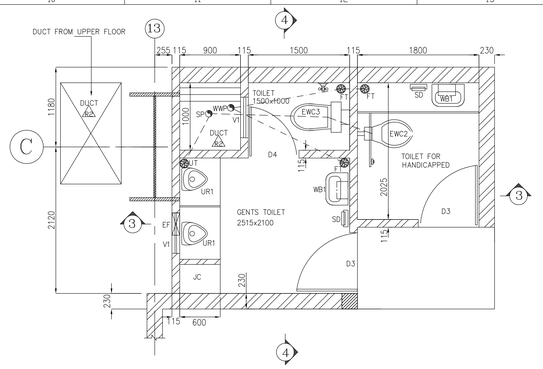

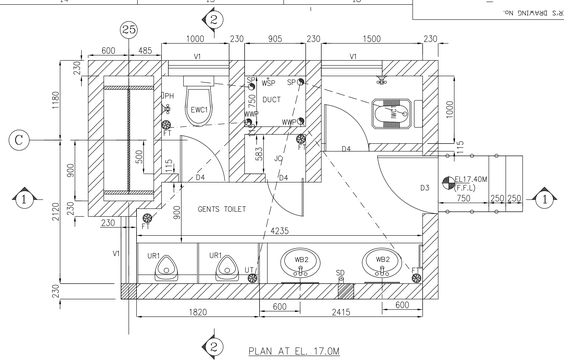

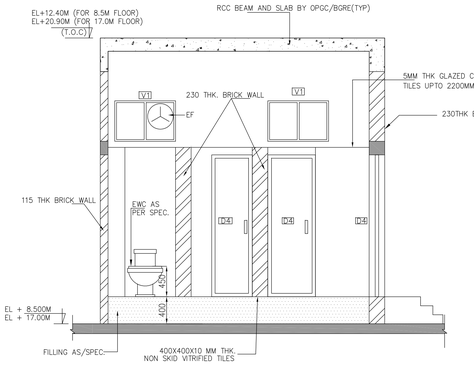

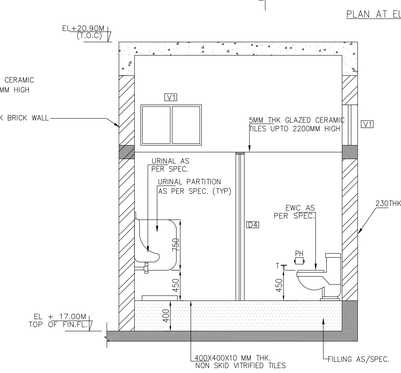

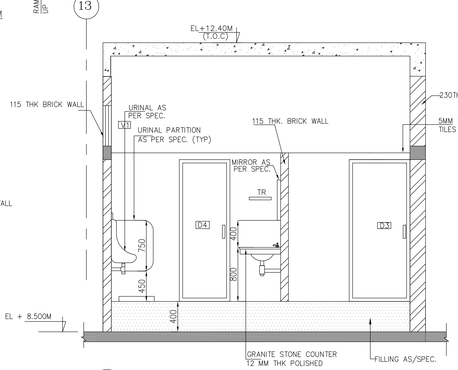

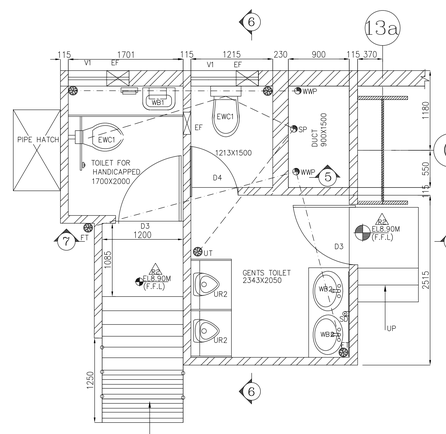

SCHEDULE OF SANITARY FIXTURES

ITEM	DESCRIPTION
MR	610X453X6 MM THICK MIRROR.
TR	STAINLESS STEEL TOWEL RAIL (600X25)MM.
SD	STAINLESS STEEL/C.P. LIQUID SOAP DISPENSER.
PH	STAINLESS STEEL PAPER HOLDER.
UR1	COLOURED 440X265X355 FLAT BACK GLAZED VITRIOUS CHINA URINAL WITH PHOTO VOLATIC CONTROL SYSTEM.
UR2	WHITE 440X265X355 FLAT BACK GLAZED VITRIOUS CHINA URINAL WITH PHOTO VOLATIC CONTROL SYSTEM.
IWC1	COLOURED WC (INDIAN TYPE) ORRISA PATTERN (580X440MM) AS PER IS: 2556 (PART-3) WITH ALL FITTINGS INCLUDING FLUSHING ARRANGEMENT OF APPROPRIATE CAPACITY AND TYPE.
IWC2	WHITE WC (INDIAN TYPE) ORRISA PATTERN (580X440MM) AS PER IS: 2556 (PART-3) WITH ALL FITTINGS INCLUDING FLUSHING ARRANGEMENT OF APPROPRIATE CAPACITY AND TYPE.
EWC1	FLOOR MOUNTED COLOURED WC WESTERN TYPE AS PER IS: 2556 ALL FITTINGS INCLUDING FLUSHING SYSTEM OF APPROPRIATE CAPACITY AND TYPE.
EWC2	FLOOR MOUNTED WHITE WC WESTERN TYPE AS PER IS: 2556 ALL FITTINGS INCLUDING FLUSHING SYSTEM OF APPROPRIATE CAPACITY AND TYPE.
EWC3	WALL MOUNTED WHITE WC WESTERN TYPE AS PER IS: 2556 ALL FITTINGS INCLUDING FLUSHING SYSTEM OF APPROPRIATE CAPACITY AND TYPE.
WB1	WHITE 600X450 VITRIOUS CHINA WASH BASIN (WITHOUT COUNTER)
WB2	WASH BASIN COLOURED (OVAL SHAPED) WITH ALL FITTINGS AS ;PER IS:2556 PART(4) TO BE FIXED ON CONCRETE PLATFORM FINISHED WITH 12MM THICK POLISHED GRANITE STONE.
URINAL PARTITION	COLOURED/WHITE PORCELIN URINAL PARTITION 675X325X85M

SCHEDULE OF OPENINGS (FOR OPENING SIZE ADD 10mm ON EITHER SIDE)

DESIGNATION	SIZE	DESCRIPTION
D3	900X2100	12 MM THK BWP PARTICAL BOARD DOOR
D4	750X2100	PVC DOOR
V1	900X600	ALUMINIUM GLAZED VENTILATOR TOP HUNG WITH 6MM THICK WIRED GLASS.

NOTES: —

1. ALL DIMENSIONS ARE IN MM & ELEVATIONS IN METERS UNLESS STATED .
2. ALL ELEVATION LEVELS ARE REFERED TO THE FINISHED GROUND FLOOR LEVEL OF POWER HOUSE AS (±)0.000M WHICH CORRESPONDS TO RL +200.0M
3. THIS DRAWING SHALL BE READ IN CONJUNCTIONS WITH TECHNICAL SPECIFICATION FOR CIVIL & STRUCTURAL AND ALL REFERENCE DRAWINGS.
4. THIS DRAWING SHALL BE READ IN CONJUNCTION WITH CONTRACT TERMS AND CONDITIONS, SPECIFICATION AND SCHEDULE OF ITEMS.
5. AT 17.00M TOILET PROVIDE COUNTER WASH BASIN AND COLOURED FIXTURES, IN OTHER AREAS WASH BASIN WITHOUT COUNTER AND WHITE FIXTURES SHALL BE PROVIDED.

REF. DWG

1. ARCH. PLAN AT EL±0.00M ---------- PE-DG-362-611-C035
2. ARCH. PLAN AT EL+8.50M ---------- PE-DG-362-611-C040
3. ARCH. PLAN AT EL+17.00M ---------- PE-DG-362-611-C043
4. ARCH. PLAN AT EL +29.0M ---------- PE-DG-362-611-C046
5. ARCH. STANDARD NOTES ---------- PE-DG-362-611-C031

LEGEND: —

TYP – TYPICAL
EL – ELEVATION
THK – THICKNESS
JC – JANITOR CLOSET
TR – TOWEL RAIL
FT – FLOOR TRAP
UT – URINAL TRAP
SP – SOIL PIPE
SWL – SERVICE WATER LINE
PWL – POTABLE WATER LINE
WWP – WASTE WATER PIPE
VP – VINTILATION PIPE
WSP– SEWAGE WASTE PIPE
– – – – 75 DIA WASTE WATER PIPE
– – – – 100 DIA SOIL PIPE
75 DIA VEVT PIPE
EF– EXHAUST FAN

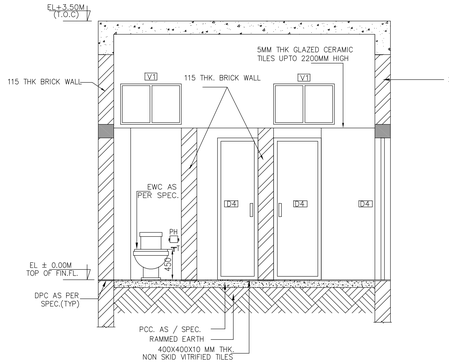

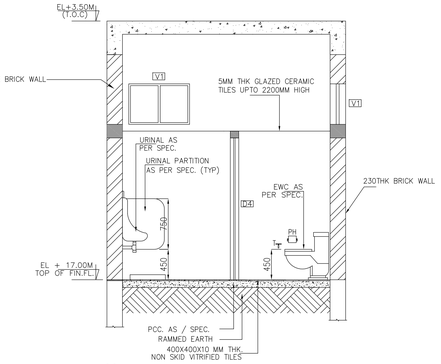

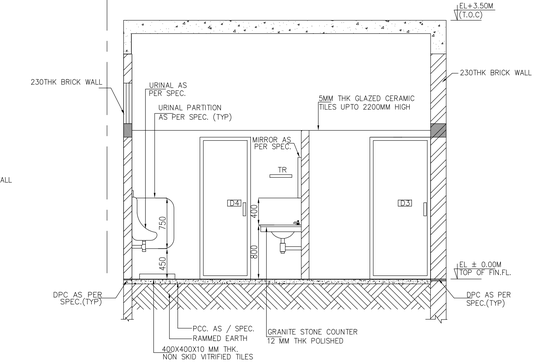

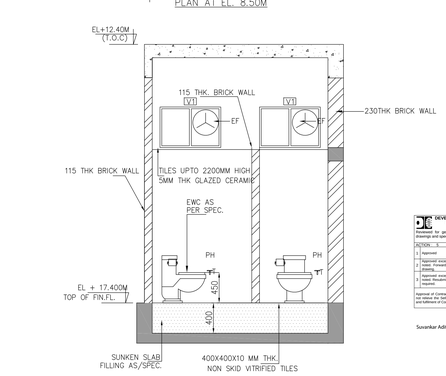

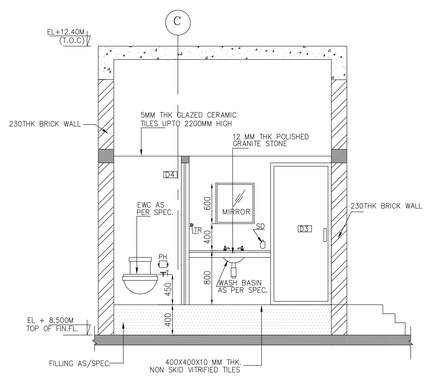

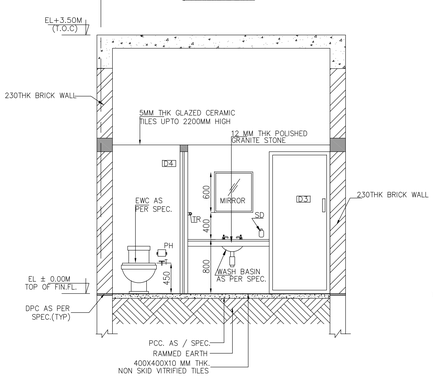

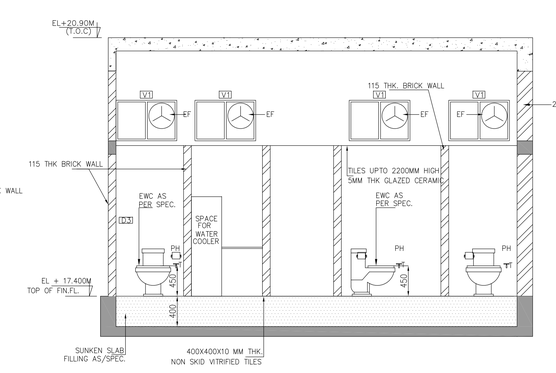

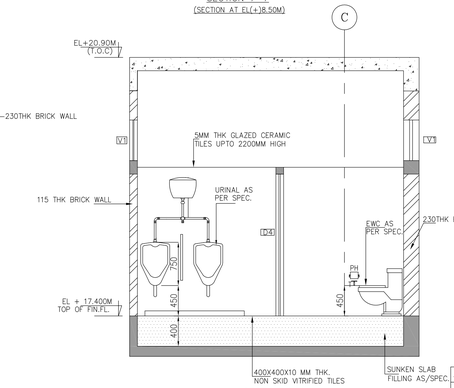

DEVELOPMENT CONSULTANTS PRIVATE LIMITED
Reviewed for general conformance with Contract Drawings and specifications.

ACTION	
1	Approved.
2	Approved except as noted. Resubmit for record drawing.
3	Approved except as noted. Resubmission not required.
4	Disapproved.
5	For information/reference only.
6	Information category with comments. Resubmission required.

Approval of Contract documents by the Consultant shall not relieve the Seller of his responsibility for any errors and fulfillment of Contract requirements.

Sowrankar Aditya

SHEL-PROJECT ENGINEERING MANAGEMENT(DVA)
THIS DRAWING MARKED(✓) IS RELEASED FOR
☑ COMMENTS/APPROVAL
☐ PLANNING/INFORMATION
☐ CONSTRUCTION
STAMP ALL PREVIOUS REVISION AS SUPERSEDED

ISSUED BY	
NAME	ANMESH DAS
SIGNATURE	
DATE	02/01/2016

OPGC DOCUMENT NO. —

PROJECT:	IB THERMAL POWER STATION, BANHARPALI 2x660MW UNITS 3&4
CUSTOMER	ORISSA POWER GENERATION CORPORATION LIMITED
	DEVELOPMENT CONSULTANTS PVT. LTD. CONSULTING ENGINEERS KOLKATA · MUMBAI CHENNAI NEW DELHI
	BHARAT HEAVY ELECTRICALS LTD POWER SECTOR PROJECT ENGINEERING MANAGEMENT NOIDA

JOB NO. 391
STATUS CONTRACT
DISTRIBUTION

COPY RIGHT AND CONFIDENTIAL
The information on this document is the property of BHARAT HEAVY ELECTRICALS LIMITED it must not be used directly or indirectly in any way detrimental to the interest of the company.

DEPT CODE		NAME	SIGN	DATE
C	DRN	SKD/JNT/KB	-Sd-	03.09.15
	DES	SB/BA	-Sd-	03.09.15
	CHD	AD	-Sd-	03.09.15
	APPD	RK	-Sd-	03.09.15

TITLE: POWER HOUSE BUILDING
ARCHITECTURAL TOILET DETAILS

DEPT. | SCALE | SIGN
DRAWING NO. PE-DG-391-611-C060
SHEET 1 OF 1 | REV. 2
SIZE-A1

REV.	DATE	ALTD	CHD	APPD	DESCRIPTION
2	02/01/16	RB	BA	AD	DRAWING REVISED TO INCORPORATE OPGC/DCPL COMMENTS. REVISION MARKED AS 2
1	04/12/15	RB	BA	AD	DRAWING REVISED TO INCORPORATE OPGC/DCPL COMMENTS. REVISION MARKED AS 1